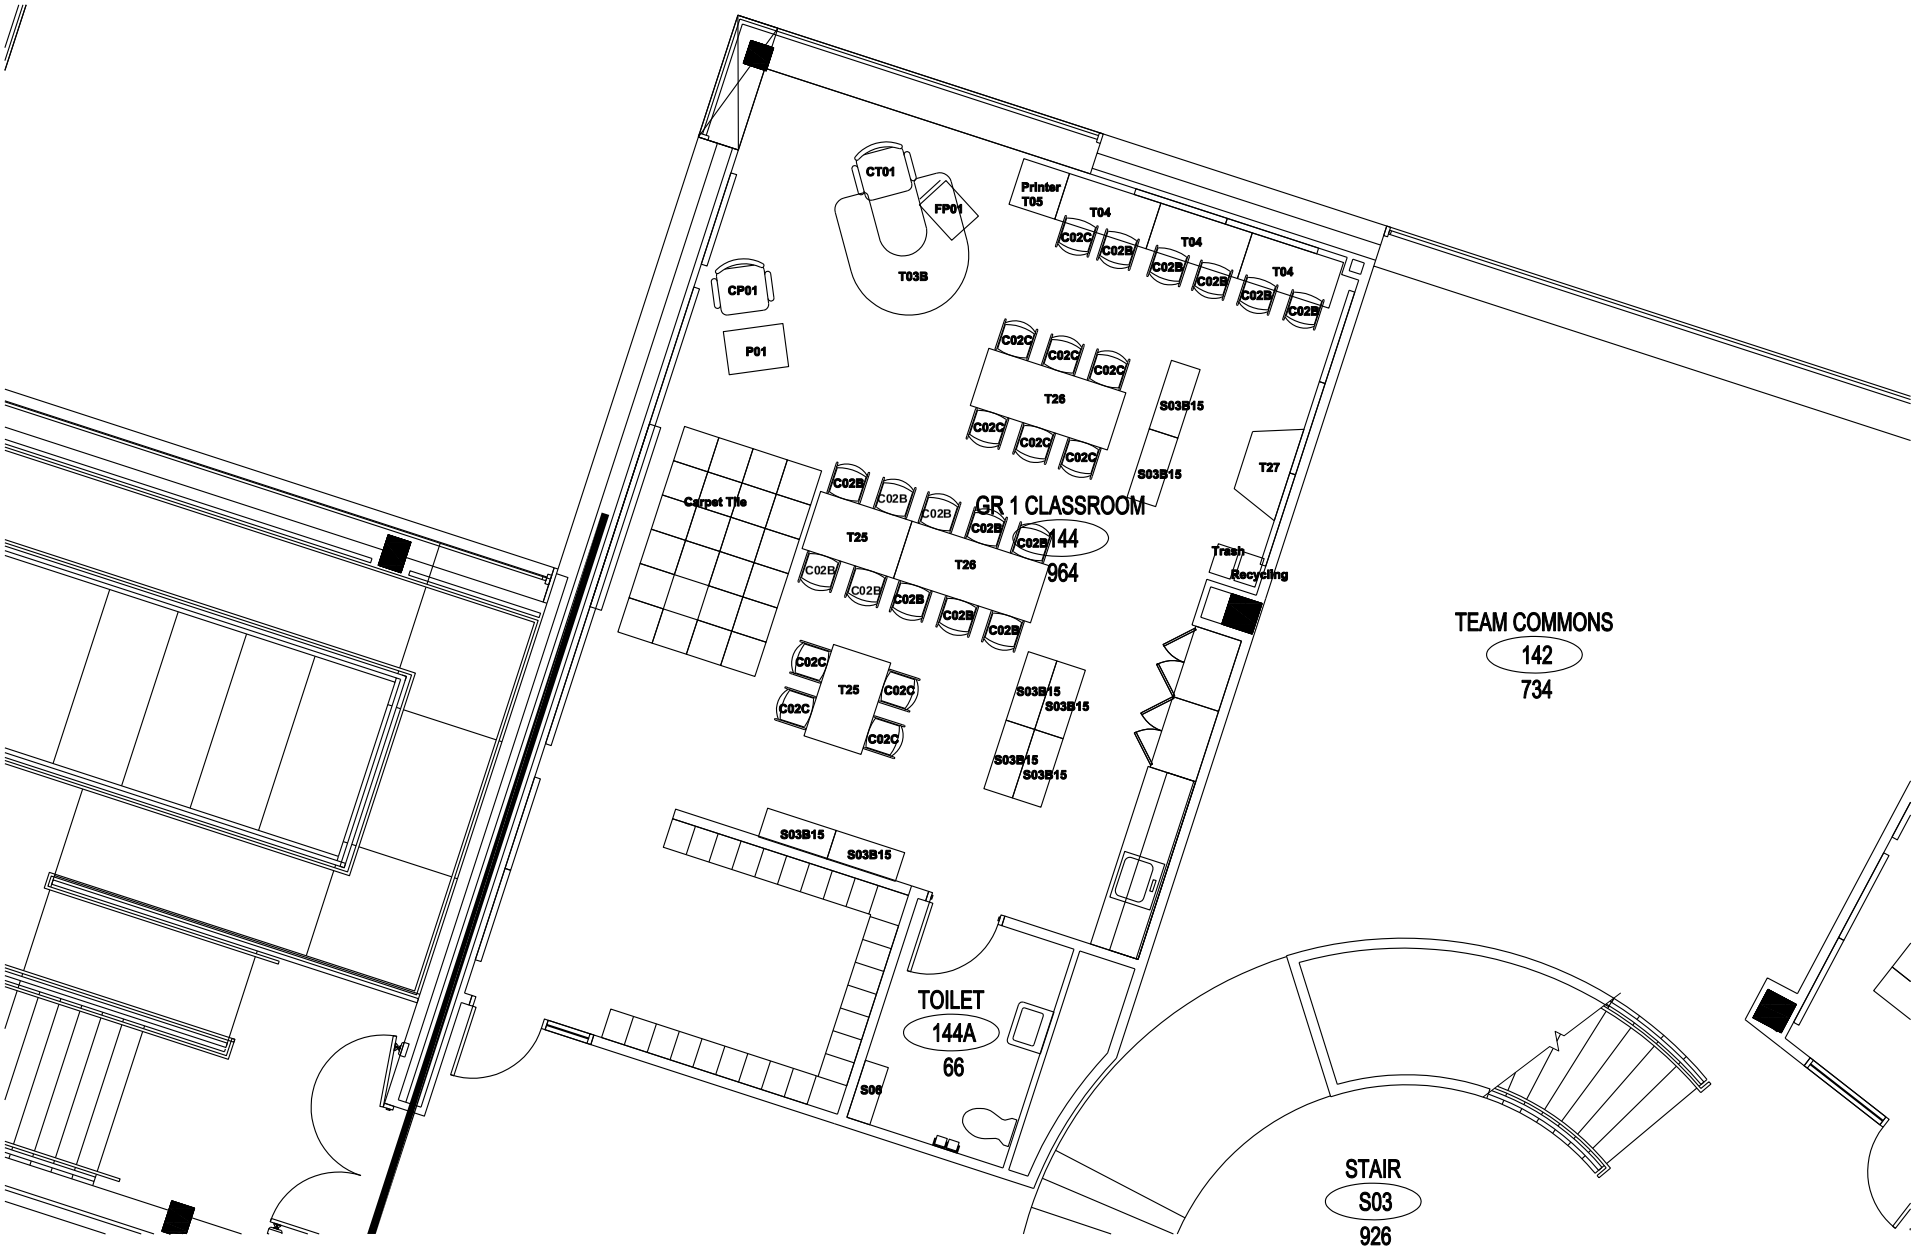

Indian Community School

Room 144 – 1st Grade Classroom

Floor 1, Area B

10405 West St. Martins Road Franklin, WI

March 7, 2007 Project No: 01530 Scale: 1/8" = 1'–0"

TheEnvironmentsGroup